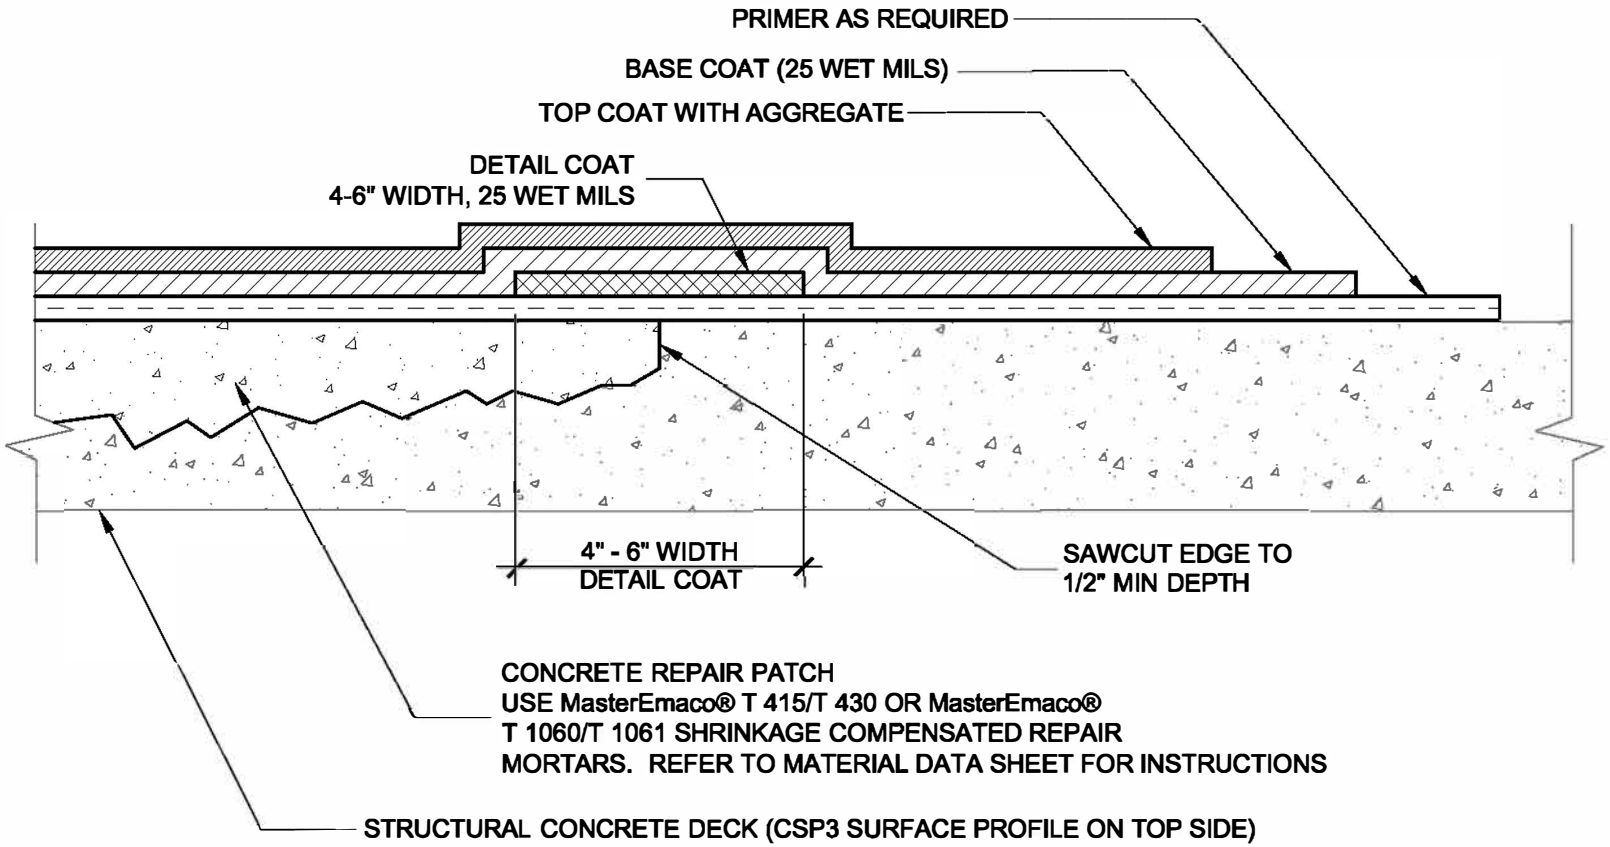

CONCRETE REPAIR PATCH EDGE TREATMENT

N.T.S.

NOTE: THE DRAWING DETAIL ABOVE SHOWS AN EXAMPLE OF A BASIC LIGHT TO MEDIUM DUTY DECK COATING SYSTEM. PLEASE REFER TO SPECIFIC MasterSeal® Traffic DECK COATING DATA SHEETS FOR NUMBER OF COATS AND MIL THICKNESS REQUIREMENTS.

THIS DETAIL PERTAINS TO THE MasterSeal® 1500, MasterSeal® 2000, AND MasterSeal® 2500 SYSTEMS SPECIFICALLY.

CURRENT ISSUE DATE: 03 JAN 2014	DRAWN BY: BJS
DATE CREATED: 03 JAN 2014	CHECKED BY: RS
DRAWING NO: DC-1	

STANDARD DETAIL

MasterSeal® DECK MEMBRANES

CONCRETE REPAIR PATCH EDGE TREATMENT

Information provided herein, including but not limited to, any drawing, design, photograph, graphic, or statement(s) ("Materials") are proprietary and the property of BASF Corporation ("Company"). Reproduction, translation, or reduction to any electronic medium or machine readable form in whole or part is strictly prohibited, except for the express purpose for which these Materials are provided without prior written consent of Company. Materials contained herein are provided by Company for information purposes only. Company reserves the right to amend or withdraw any information contained in the Materials without notice. All technical or other advice by Company, whether verbal or written, concerning products, or the use of products in specific situations ("Advice") is given by Company and is used at the Users own risk.

BASF
We create chemistry

BASF Corporation
Construction Systems
889 Valley Park Drive
Shakopee, MN 55379

Customer Service: 800-443-9517
Technical Service: 800-243-6739

www.master-builders-solutions.basf.us

MASTER® BUILDERS SOLUTIONS